


GLASS ORDER

Supplier: Standard Supplier

Project Name: R80 90 DR NS MBL CLR

Project #: 10072723-T-MB

Location: 9602 PINK

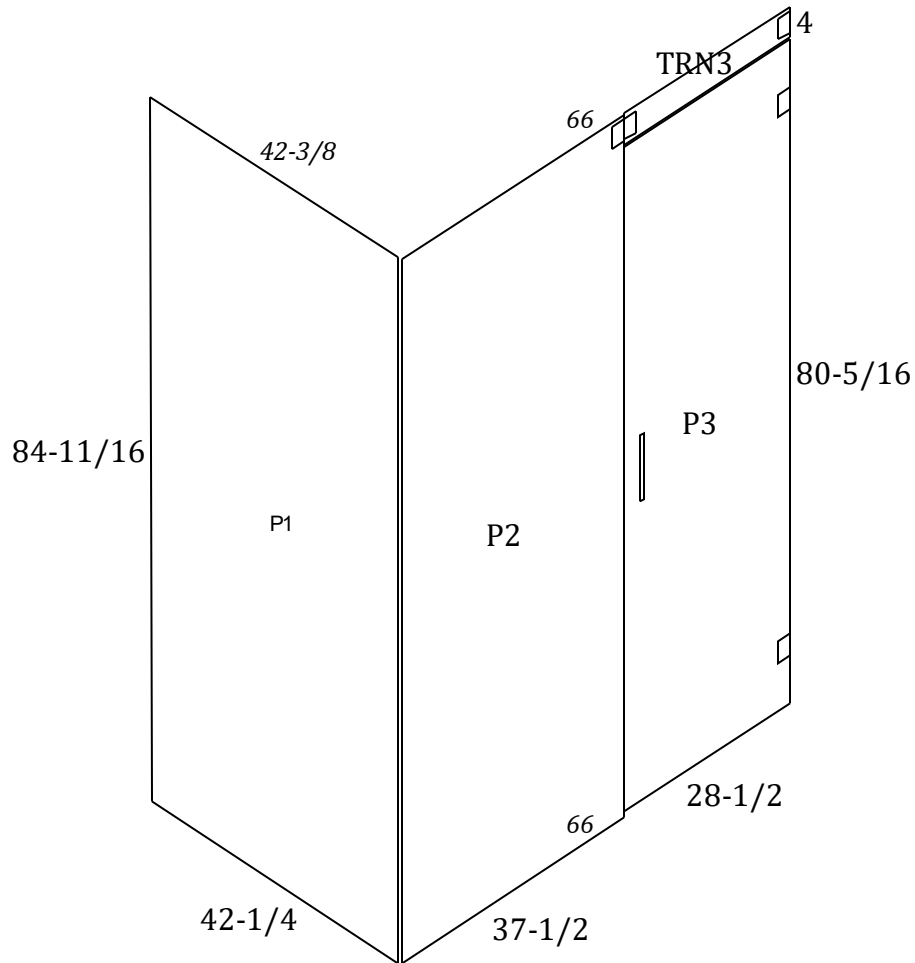

Total of 4 Panel(s) in this Order **Total Area: 63.12sq ft** **Total Weight: 315.59lb**
Measurements are in inches


3/8" Clear Tempered

4 ea As per attached drawings

1 ea **3/8" Clear Tempered**
42-1/8" x 84-9/16" (123.7lb)
Flat Polish 2 Long 2 Short As Shown
Tempered logo in Bottom Left Corner
Measurements are in inches

Project #: 10072723-T-MB
Location: 9602 PINK
Marks: P1


Raked Edge

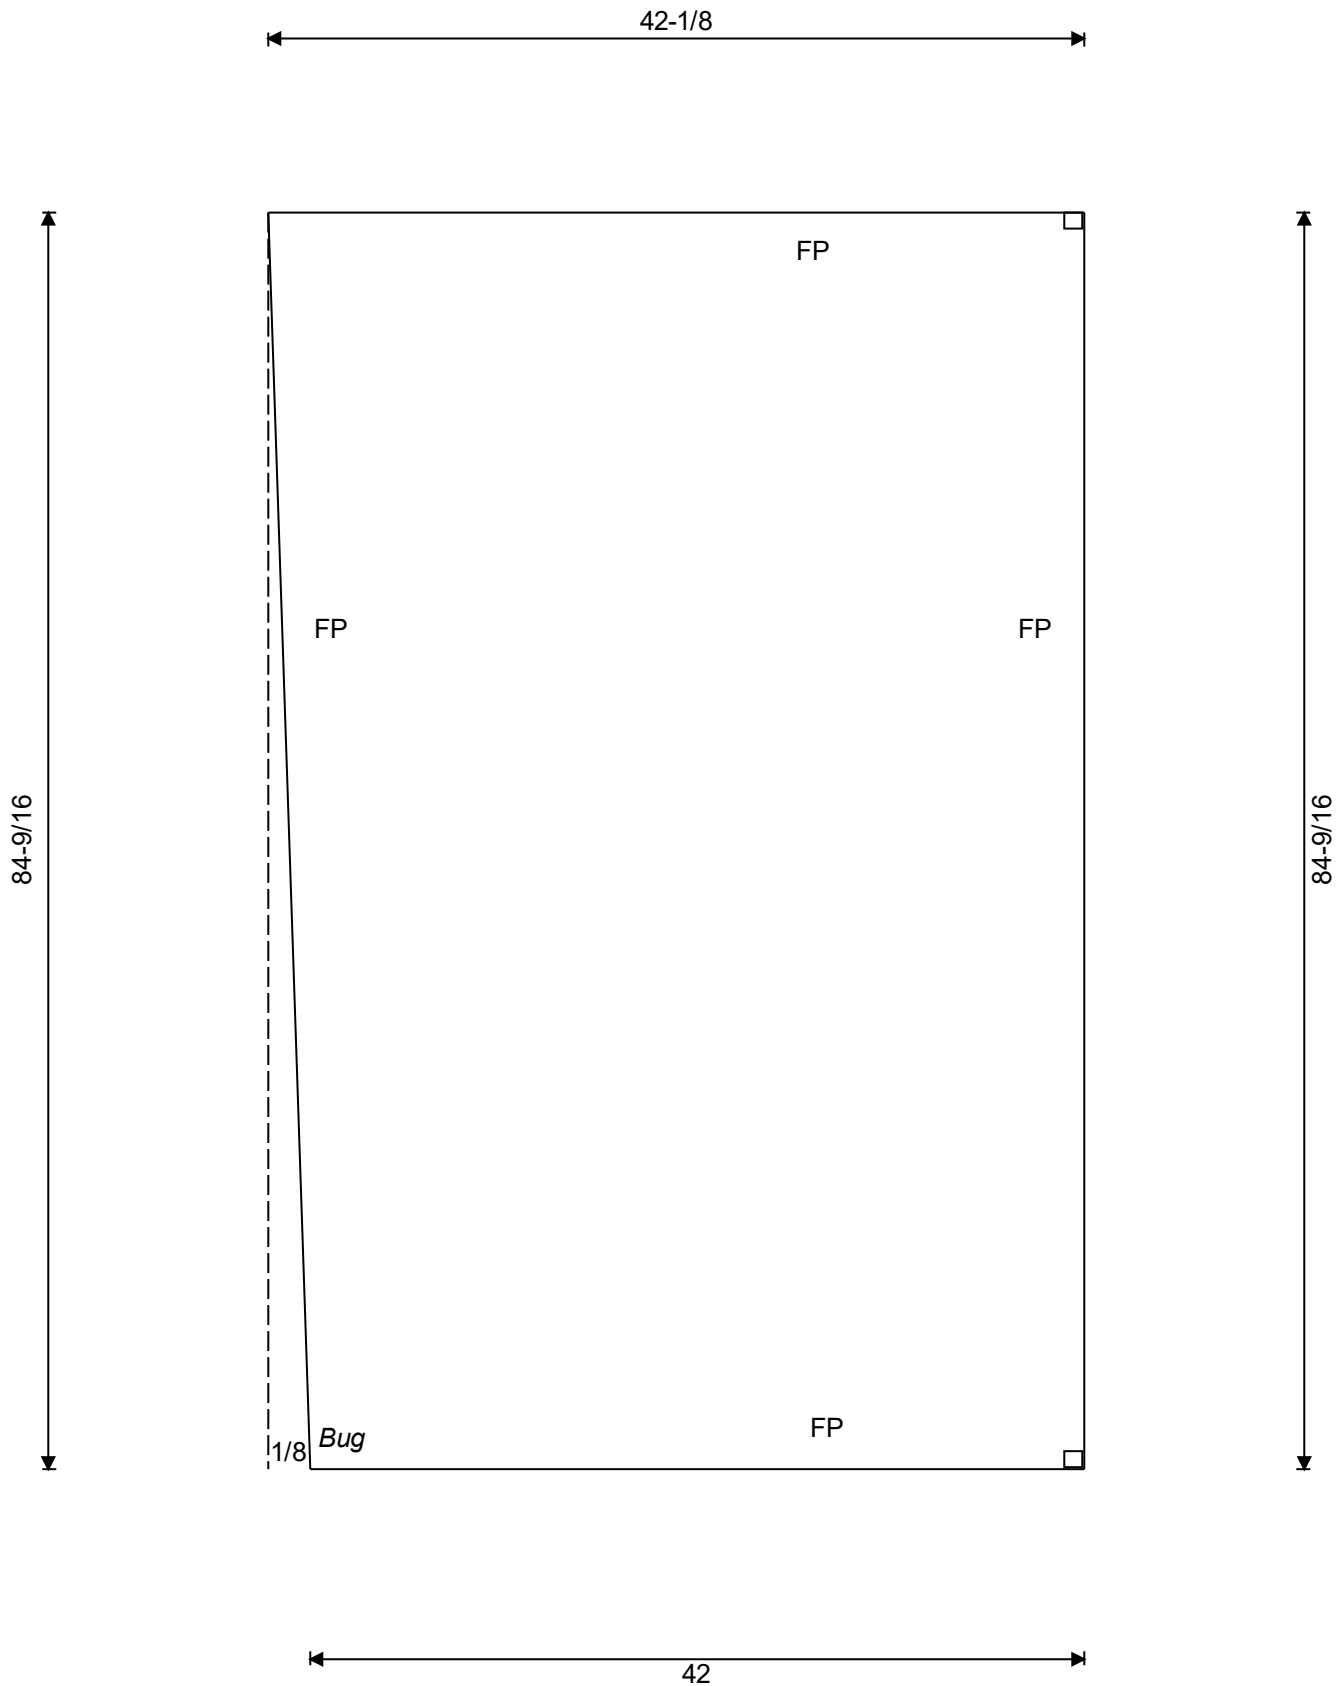

1 ea
3/8" Clear Tempered
37-11/16" x 84-9/16" (110.7lb)
Flat Polish 2 Long 2 Short As Shown
Tempered logo in Bottom Left Corner
Measurements are in inches

Project #: 10072723-T-MB
Location: 9602 PINK
Marks: P2


Raked Edge

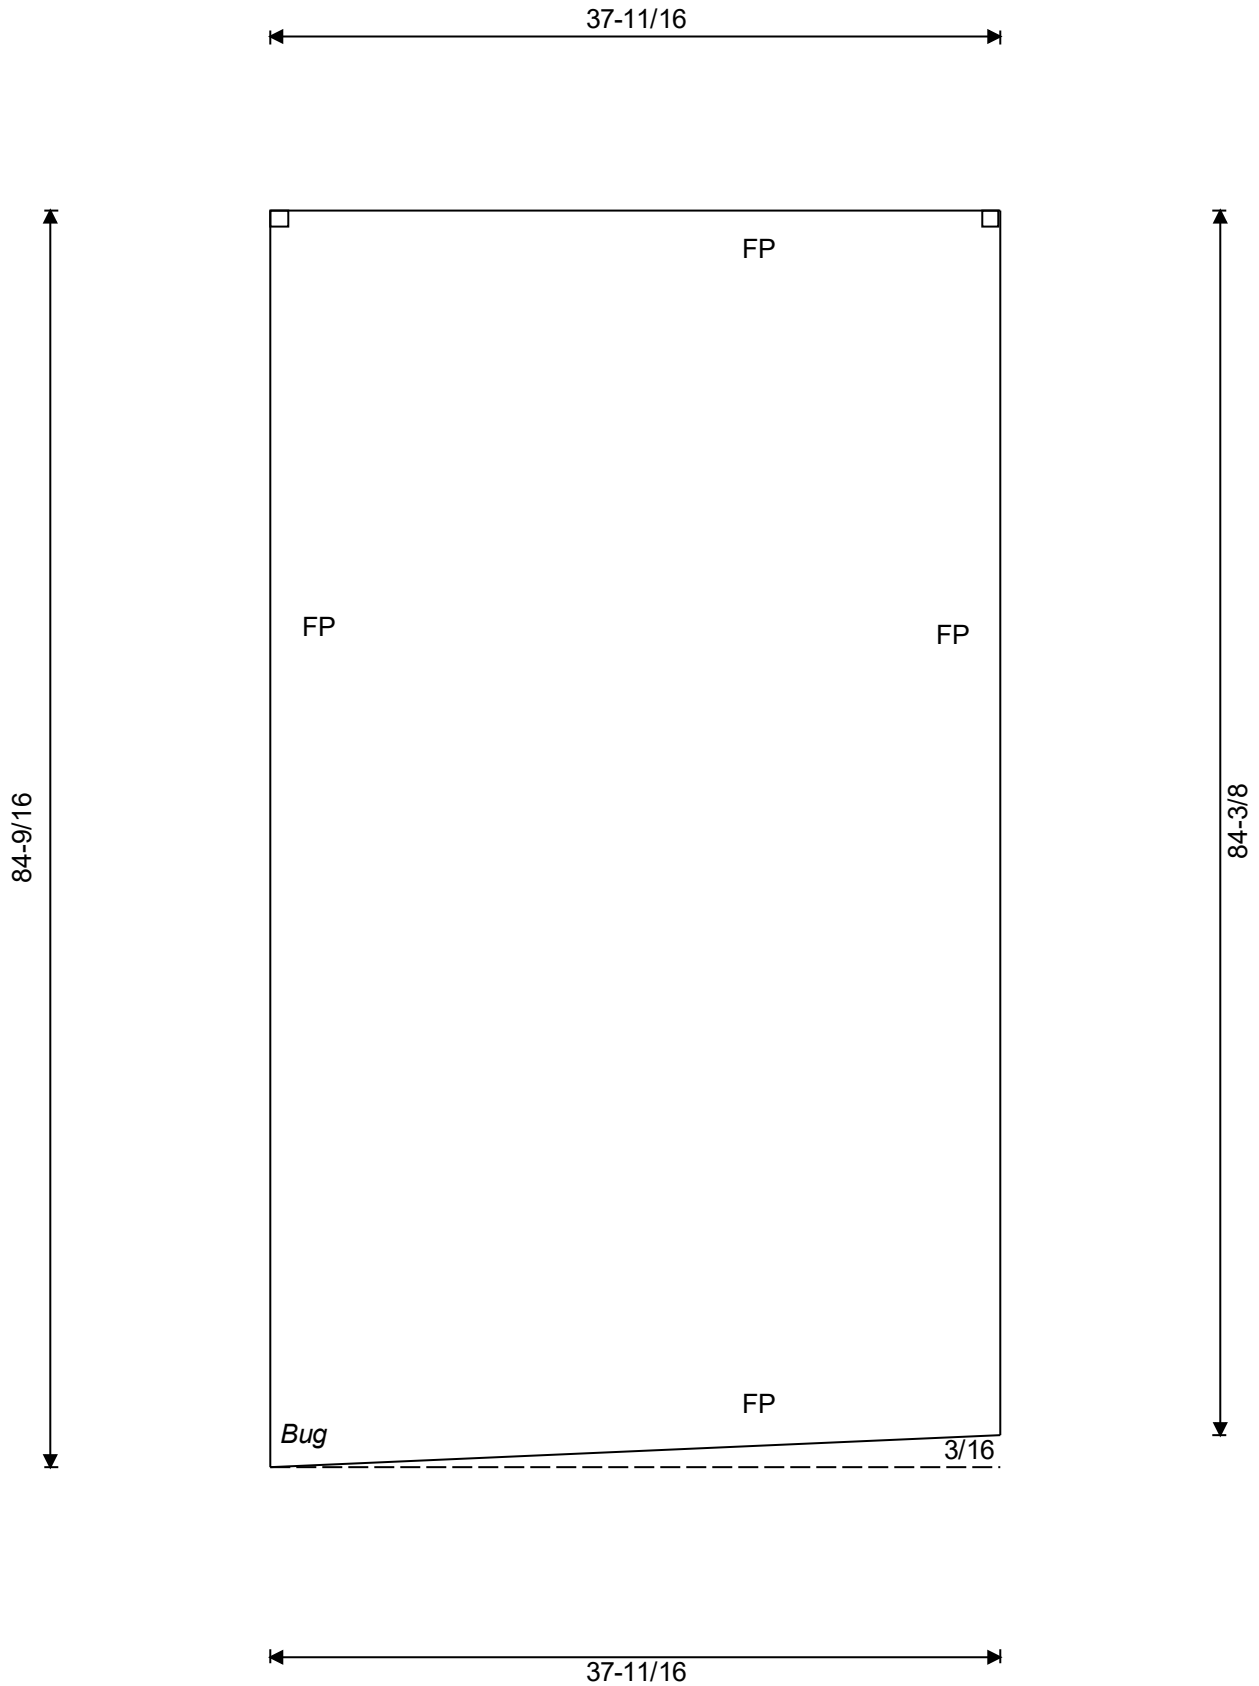

1 ea
3/8" Clear Tempered
 28" x 79-3/4" (77.5lb)
 Flat Polish 2 Long 2 Short As Shown
 Tempered logo in Bottom Right Corner
 Measurements are in inches


Project #: 10072723-T-MB
 Location: 9602 PINK
 Marks: P3

Raked Edge

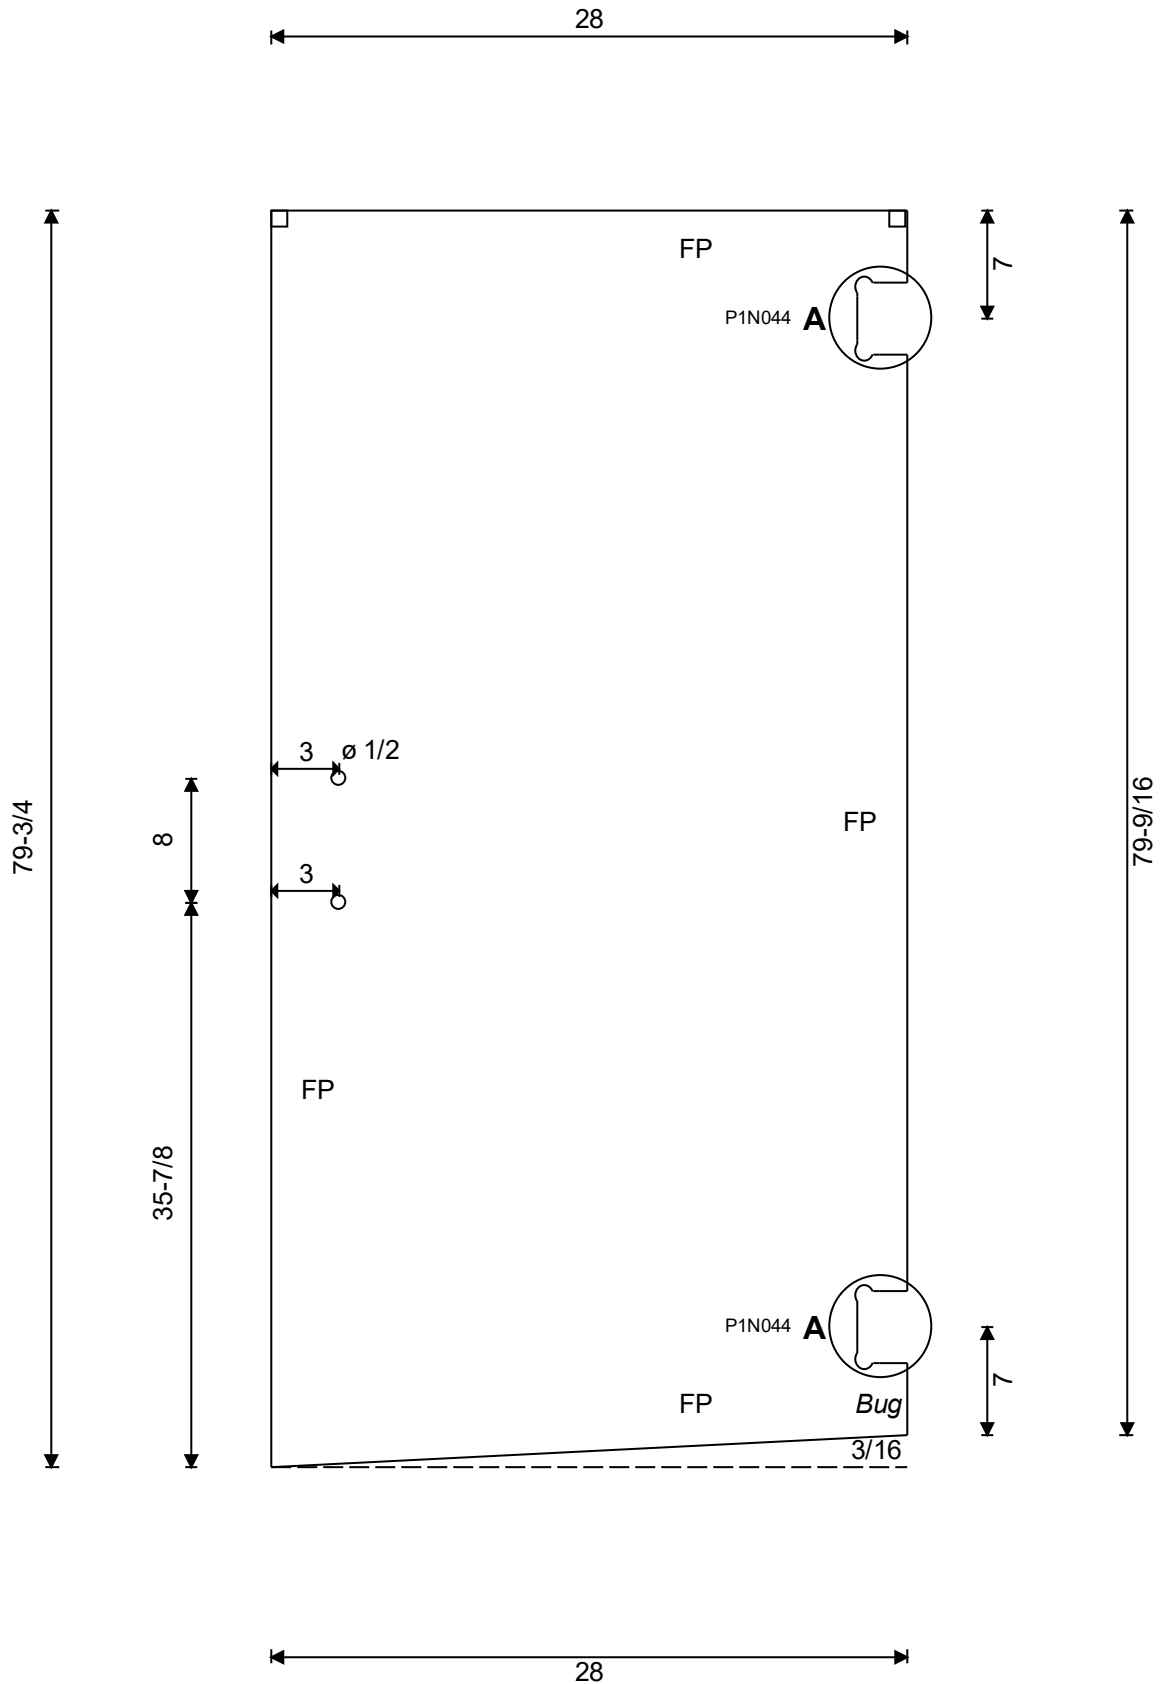

1 ea **3/8" Clear Tempered**
28-1/16" x 3-13/16" (3.7lb)
Flat Polish 2 Long 2 Short As Shown
Tempered logo in Bottom Right Corner
Measurements are in inches

Project #: 10072723-T-MB
Location: 9602 PINK
Marks: TRN3

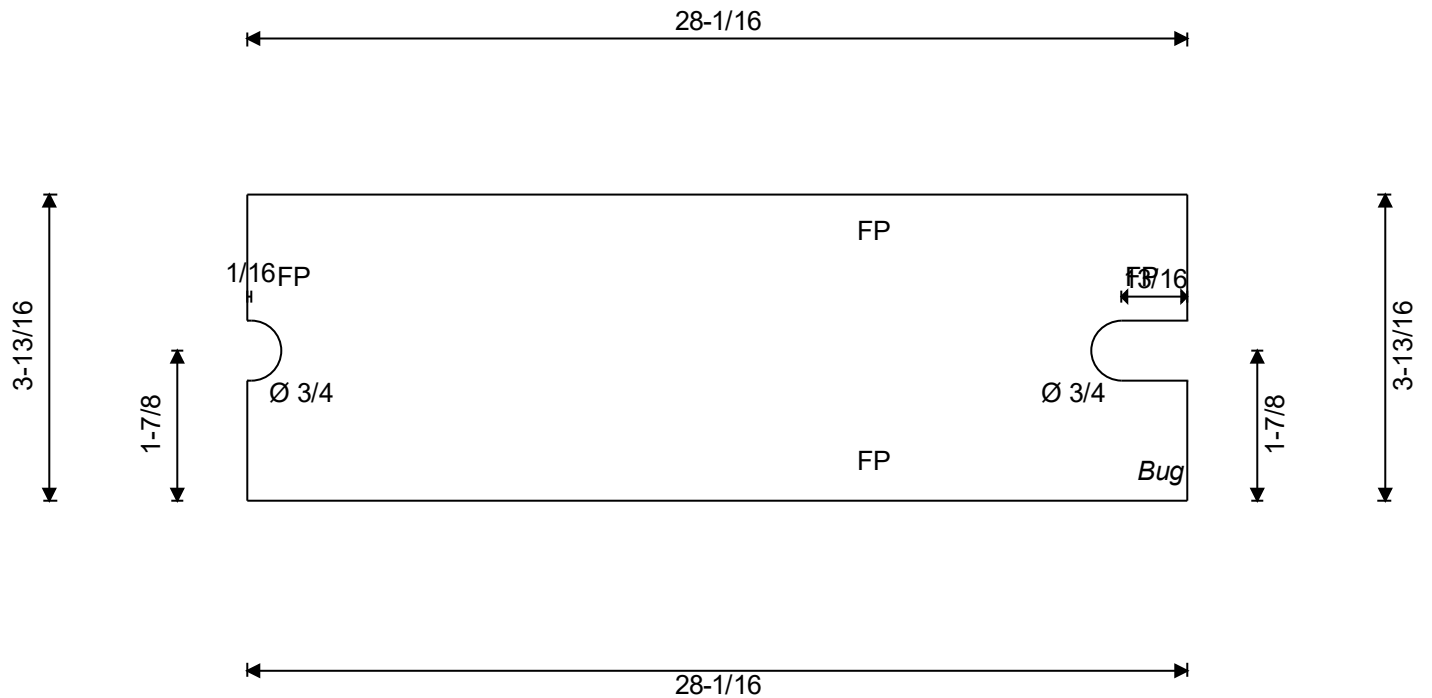

Template A: P1N044

